

# Work Order ID 132902

**\*132902\***


Thursday, May 14, 2015 12:54:50 PM

Page 1

Item ID: D4049-041 Accept **\*N900040100\*** Setup Start **\*NS1\***  
 Revision ID: Stop **\*NS2\***  
 Item Name: Mounting Lug Assembly, LH

Start Date: 5/15/15 Start Qty: 2.00 **\*2\*** Cust Item ID:  
 Required Date: 5/19/15 Req'd Qty: 2.00 **\*2\*** Customer:

Reference:

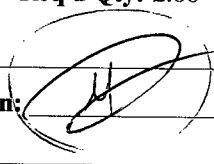Approvals: Process Plan:  Date: 15-5-14 Tooling: Date:   
 QC: Date: SPC (Y/N): Date:

Run Start **\*NR1\***  
 Stop **\*NR2\***

| Sequence ID/<br>Work Center ID | Operation<br>Description | Set Up/<br>Run Hours | Tool ID | Tool # | Plan<br>Code | Accept<br>Qty | Reject<br>Qty | Reject<br>Number | Insp.<br>Stamp |
|--------------------------------|--------------------------|----------------------|---------|--------|--------------|---------------|---------------|------------------|----------------|
|--------------------------------|--------------------------|----------------------|---------|--------|--------------|---------------|---------------|------------------|----------------|

| Draw Nbr | Revision Nbr |
|----------|--------------|
| D4049    | B            |

100 Weld per dwg A/R S.S. rod Batch: M123823 0.00

**\*100\***

Large Fab

Large Fab

Memo

0.00

1- Weld lug on bracket as per dwg D4049 using DT9584 jig  
 2- Tack weld a piece of s.s. rod on back of D4049-3 where lug is located, to hang the part when powdercoating.

3 Q 15-5-15

110

QC9- Inspect visual per QSI004- Fusion Welds 0.00

**\*110\***

QC

Quality Control

Memo

0.00

① 15-05-15

DAS  
9  
9-89

120

QC5- Inspect part completeness to step on W/O 0.00

**\*120\***

QC

Quality Control

Memo

0.00

① 15-05-15

DAS  
9  
9-89

**P.T.O.**

DQA: SWA Date: 15/10/12

## WORK ORDER NON-CONFORMANCE / UPDATE

QA Closed: RAH Date: 15/10/08Work Order update only ☐

| |
|---|
| Work Order: <u>132 902</u><br>Part No. <u>D4049-041</u><br>NCR No. <u>15-5385</u>   | <b>DISPOSITION</b><br>Rework <input type="checkbox"/><br>Scrap <input checked="" type="checkbox"/><br>Use-as-is <input type="checkbox"/><br>Suspected Unapproved <input type="checkbox"/> | <b>AGAINST DEPARTMENT/PROCESS</b><br><table style="width:100%;"> <tr> <td>Skid-tube <input type="checkbox"/></td> <td>Cross tube <input type="checkbox"/></td> <td>Water Jet <input type="checkbox"/></td> <td>Engineering <input checked="" type="checkbox"/></td> </tr> <tr> <td>Machining <input type="checkbox"/></td> <td>Small Fab <input type="checkbox"/></td> <td>Prod. Eng. Coord. <input type="checkbox"/></td> <td>Quality <input type="checkbox"/></td> </tr> <tr> <td>Thermoforming <input type="checkbox"/></td> <td>Finishing <input type="checkbox"/></td> <td>Rec/Store/Packaging <input type="checkbox"/></td> <td>Other <input type="checkbox"/></td> </tr> <tr> <td>Large Fab <input type="checkbox"/></td> <td>Composite <input type="checkbox"/></td> <td>Supplier <input type="checkbox"/></td> <td></td> </tr> </table> |                                                                          |                                                                                         |                                   | Skid-tube <input type="checkbox"/> | Cross tube <input type="checkbox"/>   | Water Jet <input type="checkbox"/>                | Engineering <input checked="" type="checkbox"/> | Machining <input type="checkbox"/>    | Small Fab <input type="checkbox"/> | Prod. Eng. Coord. <input type="checkbox"/> | Quality <input type="checkbox"/>         | Thermoforming <input type="checkbox"/>      | Finishing <input type="checkbox"/>        | Rec/Store/Packaging <input type="checkbox"/> | Other <input type="checkbox"/>   | Large Fab <input type="checkbox"/> | Composite <input type="checkbox"/>           | Supplier <input type="checkbox"/>   | |
| Skid-tube <input type="checkbox"/>   | Cross tube <input type="checkbox"/>   | Water Jet <input type="checkbox"/>   | Engineering <input checked="" type="checkbox"/>                          | |
| Machining <input type="checkbox"/>   | Small Fab <input type="checkbox"/>   | Prod. Eng. Coord. <input type="checkbox"/>   | Quality <input type="checkbox"/>                                         | |
| Thermoforming <input type="checkbox"/>   | Finishing <input type="checkbox"/>   | Rec/Store/Packaging <input type="checkbox"/>   | Other <input type="checkbox"/>                                           | |
| Large Fab <input type="checkbox"/>   | Composite <input type="checkbox"/>   | Supplier <input type="checkbox"/>   | |
| Date: <u>15-05-15</u>   | Step #: <u>100</u>   | QTY Effective: <u>(2)</u>   | MRB (QSI042) Approval<br><b>DAS</b><br><b>22 15-05-15</b><br><b>9-89</b> | |
| Description Work Order Deviation   |   | Disposition   |                                                                          | Completed By                                                                            | |
| Design change + drawing not clear   |   | Scrap + destroy <u>(2)</u><br>SEE NCR15-4825.   |                                                                          | <u>S15/10/12</u>                                                                        | |
|   |   |   |                                                                          | Lead hand / Supervisor<br>Approval Verification<br><br>DAS<br>9<br>9-89 <u>15-05-15</u> | |
|   |   |   |                                                                          | QC / QA Coordinator<br>Approval<br><br>DAS<br>9<br>9-89 <u>15-05-15</u>                 | |
| <b>Root Cause</b><br><table style="width:100%;"> <tr> <td>Environment <input type="checkbox"/></td> <td>No Re-verification <input type="checkbox"/></td> </tr> <tr> <td>Design <input checked="" type="checkbox"/></td> <td>Operator <input type="checkbox"/></td> </tr> <tr> <td>Doc/Data <input type="checkbox"/></td> <td>Offset/Setup <input type="checkbox"/></td> </tr> <tr> <td>Equip/Tooling <input checked="" type="checkbox"/></td> <td>Supplier <input type="checkbox"/></td> </tr> <tr> <td>Handling/Pre <input type="checkbox"/></td> <td>Training <input type="checkbox"/></td> </tr> <tr> <td>Material <input type="checkbox"/></td> <td>Use for Testing <input type="checkbox"/></td> </tr> <tr> <td>Internal Transport <input type="checkbox"/></td> <td>Poor Information <input type="checkbox"/></td> </tr> <tr> <td>Tribal Knowledge <input type="checkbox"/></td> <td>Rushing <input type="checkbox"/></td> </tr> <tr> <td>LOA <input type="checkbox"/></td> <td>Product Improvement <input type="checkbox"/></td> </tr> <tr> <td>Substation <input type="checkbox"/></td> <td>Process Improvement <input type="checkbox"/></td> </tr> <tr> <td>Past Expiry Date <input type="checkbox"/></td> <td>Manufacturing Process <input type="checkbox"/></td> </tr> <tr> <td>Misidentified <input type="checkbox"/></td> <td>Past Due <input type="checkbox"/></td> </tr> </table> |   | Environment <input type="checkbox"/>   | No Re-verification <input type="checkbox"/>                              | Design <input checked="" type="checkbox"/>                                              | Operator <input type="checkbox"/> | Doc/Data <input type="checkbox"/>  | Offset/Setup <input type="checkbox"/> | Equip/Tooling <input checked="" type="checkbox"/> | Supplier <input type="checkbox"/>               | Handling/Pre <input type="checkbox"/> | Training <input type="checkbox"/>  | Material <input type="checkbox"/>          | Use for Testing <input type="checkbox"/> | Internal Transport <input type="checkbox"/> | Poor Information <input type="checkbox"/> | Tribal Knowledge <input type="checkbox"/>    | Rushing <input type="checkbox"/> | LOA <input type="checkbox"/>       | Product Improvement <input type="checkbox"/> | Substation <input type="checkbox"/> | Process Improvement <input type="checkbox"/> | Past Expiry Date <input type="checkbox"/> | Manufacturing Process <input type="checkbox"/> | Misidentified <input type="checkbox"/> | Past Due <input type="checkbox"/> | <b>FAULT CATEGORY</b><br><table style="width:100%;"> <tr> <td>Pressure/Forced <input type="checkbox"/></td> <td>Temperature/Cure <input type="checkbox"/></td> <td>Power Loss/Surge <input type="checkbox"/></td> <td>Positioned Wrong <input type="checkbox"/></td> </tr> <tr> <td>Bending <input type="checkbox"/></td> <td>Set-up <input type="checkbox"/></td> <td>Folio/Program <input type="checkbox"/></td> <td>Outside Dimensions <input type="checkbox"/></td> </tr> <tr> <td>Centre Not Concentric <input type="checkbox"/></td> <td>BOM/Route <input type="checkbox"/></td> <td>Grain <input type="checkbox"/></td> <td>Over/Under tolerance <input type="checkbox"/></td> </tr> <tr> <td>Cracks <input type="checkbox"/></td> <td>Broken/Damage/Defect <input type="checkbox"/></td> <td>Weld <input type="checkbox"/></td> <td>Part Incorrect <input type="checkbox"/></td> </tr> <tr> <td>Crimp/Kink/Ripple/Wave <input type="checkbox"/></td> <td>Inspection Incomplete/Unqualified <input type="checkbox"/></td> <td>Wrong Stock Pulled <input type="checkbox"/></td> <td>Part Lost/Missing <input type="checkbox"/></td> </tr> <tr> <td>Cuffs <input type="checkbox"/></td> <td>Contamination <input type="checkbox"/></td> <td>Out of Sequence <input type="checkbox"/></td> <td>Part Moved <input type="checkbox"/></td> </tr> <tr> <td>Crushing <input type="checkbox"/></td> <td>Countersink <input type="checkbox"/></td> <td>Off-set <input type="checkbox"/></td> <td><input checked="" type="checkbox"/> Drawing <input type="checkbox"/></td> </tr> <tr> <td>Heat Treat <input type="checkbox"/></td> <td>Cut Too Short <input type="checkbox"/></td> <td>Mislabeled <input type="checkbox"/></td> <td>Finish <input type="checkbox"/></td> </tr> <tr> <td>Wave/Twist in Tube <input type="checkbox"/></td> <td>Instructions Incomplete/Unclear <input type="checkbox"/></td> <td>Fit/Function <input type="checkbox"/></td> <td>Misread <input type="checkbox"/></td> </tr> <tr> <td>Marks/Chatter <input type="checkbox"/></td> <td>Drill Holes <input type="checkbox"/></td> <td>Misaligned/off center <input type="checkbox"/></td> <td>Turning Sequence <input type="checkbox"/></td> </tr> </table> |  |  | Pressure/Forced <input type="checkbox"/> | Temperature/Cure <input type="checkbox"/> | Power Loss/Surge <input type="checkbox"/> | Positioned Wrong <input type="checkbox"/> | Bending <input type="checkbox"/> | Set-up <input type="checkbox"/> | Folio/Program <input type="checkbox"/> | Outside Dimensions <input type="checkbox"/> | Centre Not Concentric <input type="checkbox"/> | BOM/Route <input type="checkbox"/> | Grain <input type="checkbox"/> | Over/Under tolerance <input type="checkbox"/> | Cracks <input type="checkbox"/> | Broken/Damage/Defect <input type="checkbox"/> | Weld <input type="checkbox"/> | Part Incorrect <input type="checkbox"/> | Crimp/Kink/Ripple/Wave <input type="checkbox"/> | Inspection Incomplete/Unqualified <input type="checkbox"/> | Wrong Stock Pulled <input type="checkbox"/> | Part Lost/Missing <input type="checkbox"/> | Cuffs <input type="checkbox"/> | Contamination <input type="checkbox"/> | Out of Sequence <input type="checkbox"/> | Part Moved <input type="checkbox"/> | Crushing <input type="checkbox"/> | Countersink <input type="checkbox"/> | Off-set <input type="checkbox"/> | <input checked="" type="checkbox"/> Drawing <input type="checkbox"/> | Heat Treat <input type="checkbox"/> | Cut Too Short <input type="checkbox"/> | Mislabeled <input type="checkbox"/> | Finish <input type="checkbox"/> | Wave/Twist in Tube <input type="checkbox"/> | Instructions Incomplete/Unclear <input type="checkbox"/> | Fit/Function <input type="checkbox"/> | Misread <input type="checkbox"/> | Marks/Chatter <input type="checkbox"/> | Drill Holes <input type="checkbox"/> | Misaligned/off center <input type="checkbox"/> | Turning Sequence <input type="checkbox"/> |
| Environment <input type="checkbox"/>   | No Re-verification <input type="checkbox"/>   | |
| Design <input checked="" type="checkbox"/>   | Operator <input type="checkbox"/>   | |
| Doc/Data <input type="checkbox"/>   | Offset/Setup <input type="checkbox"/>   | |
| Equip/Tooling <input checked="" type="checkbox"/>   | Supplier <input type="checkbox"/>   | |
| Handling/Pre <input type="checkbox"/>   | Training <input type="checkbox"/>   | |
| Material <input type="checkbox"/>   | Use for Testing <input type="checkbox"/>   | |
| Internal Transport <input type="checkbox"/>   | Poor Information <input type="checkbox"/>   | |
| Tribal Knowledge <input type="checkbox"/>   | Rushing <input type="checkbox"/>   | |
| LOA <input type="checkbox"/>   | Product Improvement <input type="checkbox"/>   | |
| Substation <input type="checkbox"/>   | Process Improvement <input type="checkbox"/>   | |
| Past Expiry Date <input type="checkbox"/>   | Manufacturing Process <input type="checkbox"/>   | |
| Misidentified <input type="checkbox"/>   | Past Due <input type="checkbox"/>   | |
| Pressure/Forced <input type="checkbox"/>   | Temperature/Cure <input type="checkbox"/>   | Power Loss/Surge <input type="checkbox"/>   | Positioned Wrong <input type="checkbox"/>                                | |
| Bending <input type="checkbox"/>   | Set-up <input type="checkbox"/>   | Folio/Program <input type="checkbox"/>   | Outside Dimensions <input type="checkbox"/>                              | |
| Centre Not Concentric <input type="checkbox"/>   | BOM/Route <input type="checkbox"/>   | Grain <input type="checkbox"/>   | Over/Under tolerance <input type="checkbox"/>                            | |
| Cracks <input type="checkbox"/>   | Broken/Damage/Defect <input type="checkbox"/>   | Weld <input type="checkbox"/>   | Part Incorrect <input type="checkbox"/>                                  | |
| Crimp/Kink/Ripple/Wave <input type="checkbox"/>   | Inspection Incomplete/Unqualified <input type="checkbox"/>   | Wrong Stock Pulled <input type="checkbox"/>   | Part Lost/Missing <input type="checkbox"/>                               | |
| Cuffs <input type="checkbox"/>   | Contamination <input type="checkbox"/>   | Out of Sequence <input type="checkbox"/>   | Part Moved <input type="checkbox"/>                                      | |
| Crushing <input type="checkbox"/>   | Countersink <input type="checkbox"/>   | Off-set <input type="checkbox"/>   | <input checked="" type="checkbox"/> Drawing <input type="checkbox"/>     | |
| Heat Treat <input type="checkbox"/>   | Cut Too Short <input type="checkbox"/>   | Mislabeled <input type="checkbox"/>   | Finish <input type="checkbox"/>                                          | |
| Wave/Twist in Tube <input type="checkbox"/>   | Instructions Incomplete/Unclear <input type="checkbox"/>   | Fit/Function <input type="checkbox"/>   | Misread <input type="checkbox"/>                                         | |
| Marks/Chatter <input type="checkbox"/>   | Drill Holes <input type="checkbox"/>   | Misaligned/off center <input type="checkbox"/>   | Turning Sequence <input type="checkbox"/>                                | |
| OTHER: <input type="checkbox"/>   | |

**Work Order ID 132902**

Thursday, May 14, 2015 12:54:51 PM

**\*132902\***

Page 2

Item ID: D4049-041 Accept **\*N900040100\*** Setup Start **\*NS1\***  
Revision ID: Stop **\*NS2\***  
Item Name: Mounting Lug Assembly, LH  
Start Date: 5/15/15 Start Qty: 2.00 \*?  
Required Date: 5/19/15 Req'd Qty: 2.00 \*?  
Reference: Cust Item ID:  
Customer:

Approvals: Process Plan: \_\_\_\_\_ Date: \_\_\_\_\_ Tooling: \_\_\_\_\_ Date: \_\_\_\_\_ Run Start **\*NR1\***  
QC: \_\_\_\_\_ Date: \_\_\_\_\_ SPC (Y/N): \_\_\_\_\_ Date: \_\_\_\_\_ Stop **\*NR2\***

| Sequence ID/<br>Work Center ID | Operation<br>Description | Set Up/<br>Run Hours | Tool ID | Tool # | Plan<br>Code | Accept<br>Qty | Reject<br>Qty | Reject<br>Number | Insp.<br>Stamp |
|--------------------------------|--------------------------|----------------------|---------|--------|--------------|---------------|---------------|------------------|----------------|
|--------------------------------|--------------------------|----------------------|---------|--------|--------------|---------------|---------------|------------------|----------------|

130

White Gloss(Ref:4.3.5.2) per QSI005 4.3-Steel

0.00

**\*130\***

Powdercoat

Powder Coating

Memo

1- POWDER COAT:

Start Time: \_\_\_\_\_

Oven Temperature: \_\_\_\_\_

Finish Time: \_\_\_\_\_

2- When powdercoated, ONLY grind off welding rod flush

3- touch up with paint

0.00

140

QC3- Inspect Part Finish

0.00

**\*140\***

QC

Quality Control

Memo

0.00

82  
870

15.05.15.

N/A THIS W/O  
ONLY.

DQA: \_\_\_\_\_ Date: \_\_\_\_\_



## WORK ORDER NON-CONFORMANCE / UPDATE

QA Closed: \_\_\_\_\_ Date: \_\_\_\_\_

Work Order update only ☐

|   |   
|---|---|---|---|---|---|------------------------------------|-------------------------------------|------------------------------------|--------------------------------------|------------------------------------|------------------------------------|--------------------------------------------|----------------------------------|----------------------------------------|------------------------------------|----------------------------------------------|--------------------------------|------------------------------------|------------------------------------|-----------------------------------|--|
| Work Order: _____<br><br>Part No. _____<br><br>NCR No. _____   | <b>DISPOSITION</b><br><br>Rework <input type="checkbox"/><br>Scrap <input type="checkbox"/><br>Use-as-is <input type="checkbox"/><br>Suspected Unapproved <input type="checkbox"/>   | <b>AGAINST DEPARTMENT/PROCESS</b><br><br><table style="width:100%; border: none;"> <tr> <td style="border: none;">Skid-tube <input type="checkbox"/></td> <td style="border: none;">Cross tube <input type="checkbox"/></td> <td style="border: none;">Water Jet <input type="checkbox"/></td> <td style="border: none;">Engineering <input type="checkbox"/></td> </tr> <tr> <td style="border: none;">Machining <input type="checkbox"/></td> <td style="border: none;">Small Fab <input type="checkbox"/></td> <td style="border: none;">Prod. Eng. Coord. <input type="checkbox"/></td> <td style="border: none;">Quality <input type="checkbox"/></td> </tr> <tr> <td style="border: none;">Thermoforming <input type="checkbox"/></td> <td style="border: none;">Finishing <input type="checkbox"/></td> <td style="border: none;">Rec/Store/Packaging <input type="checkbox"/></td> <td style="border: none;">Other <input type="checkbox"/></td> </tr> <tr> <td style="border: none;">Large Fab <input type="checkbox"/></td> <td style="border: none;">Composite <input type="checkbox"/></td> <td style="border: none;">Supplier <input type="checkbox"/></td> <td></td> </tr> </table> |   |   |   | Skid-tube <input type="checkbox"/> | Cross tube <input type="checkbox"/> | Water Jet <input type="checkbox"/> | Engineering <input type="checkbox"/> | Machining <input type="checkbox"/> | Small Fab <input type="checkbox"/> | Prod. Eng. Coord. <input type="checkbox"/> | Quality <input type="checkbox"/> | Thermoforming <input type="checkbox"/> | Finishing <input type="checkbox"/> | Rec/Store/Packaging <input type="checkbox"/> | Other <input type="checkbox"/> | Large Fab <input type="checkbox"/> | Composite <input type="checkbox"/> | Supplier <input type="checkbox"/> |  |
| Skid-tube <input type="checkbox"/>   | Cross tube <input type="checkbox"/>   | Water Jet <input type="checkbox"/>   | Engineering <input type="checkbox"/>   |   |   |                                    |                                     |                                    |                                      |                                    |                                    |                                            |                                  |                                        |                                    |                                              |                                |                                    |                                    |                                   |  |
| Machining <input type="checkbox"/>   | Small Fab <input type="checkbox"/>   | Prod. Eng. Coord. <input type="checkbox"/>   | Quality <input type="checkbox"/>   |   |   |                                    |                                     |                                    |                                      |                                    |                                    |                                            |                                  |                                        |                                    |                                              |                                |                                    |                                    |                                   |  |
| Thermoforming <input type="checkbox"/>   | Finishing <input type="checkbox"/>   | Rec/Store/Packaging <input type="checkbox"/>   | Other <input type="checkbox"/>   |   |   |                                    |                                     |                                    |                                      |                                    |                                    |                                            |                                  |                                        |                                    |                                              |                                |                                    |                                    |                                   |  |
| Large Fab <input type="checkbox"/>   | Composite <input type="checkbox"/>   | Supplier <input type="checkbox"/>   |   |   |   |                                    |                                     |                                    |                                      |                                    |                                    |                                            |                                  |                                        |                                    |                                              |                                |                                    |                                    |                                   |  |
| Date :   | Step #:   | QTY Effective :   |   | MRB (QSI042) Approval   |   |                                    |                                     |                                    |                                      |                                    |                                    |                                            |                                  |                                        |                                    |                                              |                                |                                    |                                    |                                   |  |
| Description Work Order Deviation   |   | Disposition   |   | Completed By   |   |                                    |                                     |                                    |                                      |                                    |                                    |                                            |                                  |                                        |                                    |                                              |                                |                                    |                                    |                                   |  |
|   |   |   |   | Lead hand / Supervisor<br>Approval Verification   |   |                                    |                                     |                                    |                                      |                                    |                                    |                                            |                                  |                                        |                                    |                                              |                                |                                    |                                    |                                   |  |
|   |   |   |   | QC / QA Coordinator<br>Approval   |   |                                    |                                     |                                    |                                      |                                    |                                    |                                            |                                  |                                        |                                    |                                              |                                |                                    |                                    |                                   |  |
|   |   
| Root Cause   |   | FAULT CATEGORY   |   |   |   |                                    |                                     |                                    |                                      |                                    |                                    |                                            |                                  |                                        |                                    |                                              |                                |                                    |                                    |                                   |  |
| Environment <input type="checkbox"/><br>Design <input type="checkbox"/><br>Doc/Data <input type="checkbox"/><br>Equip/Tooling <input type="checkbox"/><br>Handling/Pre <input type="checkbox"/><br>Material <input type="checkbox"/><br>Internal Transport <input type="checkbox"/><br>Tribal Knowledge <input type="checkbox"/><br>LOA <input type="checkbox"/><br>Substation <input type="checkbox"/><br>Past Expiry Date <input type="checkbox"/><br>Misidentified <input type="checkbox"/> | No Re-verification <input type="checkbox"/><br>Operator <input type="checkbox"/><br>Offset/Setup <input type="checkbox"/><br>Supplier <input type="checkbox"/><br>Training <input type="checkbox"/><br>Use for Testing <input type="checkbox"/><br>Poor Information <input type="checkbox"/><br>Rushing <input type="checkbox"/><br>Product Improvement <input type="checkbox"/><br>Process Improvement <input type="checkbox"/><br>Manufacturing Process <input type="checkbox"/><br>Past Due <input type="checkbox"/> | Pressure/Forced <input type="checkbox"/><br>Bending <input type="checkbox"/><br>Centre Not Concentric <input type="checkbox"/><br>Cracks <input type="checkbox"/><br>Crimp/Kink/Ripple/Wave <input type="checkbox"/><br>Cuffs <input type="checkbox"/><br>Crushing <input type="checkbox"/><br>Heat Treat <input type="checkbox"/><br>Wave/Twist in Tube <input type="checkbox"/><br>Marks/Chatter <input type="checkbox"/>   | Temperature/Cure <input type="checkbox"/><br>Set-up <input type="checkbox"/><br>BOM/Route <input type="checkbox"/><br>Broken/Damage/Defect <input type="checkbox"/><br>Inspection Incomplete/Unqualified <input type="checkbox"/><br>Contamination <input type="checkbox"/><br>Countersink <input type="checkbox"/><br>Cut Too Short <input type="checkbox"/><br>Instructions Incomplete/Unclear <input type="checkbox"/><br>Drill Holes <input type="checkbox"/> | Power Loss/Surge <input type="checkbox"/><br>Folio/Program <input type="checkbox"/><br>Grain <input type="checkbox"/><br>Weld <input type="checkbox"/><br>Wrong Stock Pulled <input type="checkbox"/><br>Out of Sequence <input type="checkbox"/><br>Off-set <input type="checkbox"/><br>Misabeled <input type="checkbox"/><br>Fit/Function <input type="checkbox"/><br>Misaligned/off center <input type="checkbox"/> | Positioned Wrong <input type="checkbox"/><br>Outside Dimensions <input type="checkbox"/><br>Over/Under tolerance <input type="checkbox"/><br>Part Incorrect <input type="checkbox"/><br>Part Lost/Missing <input type="checkbox"/><br>Part Moved <input type="checkbox"/><br>Drawing <input type="checkbox"/><br>Finish <input type="checkbox"/><br>Misread <input type="checkbox"/><br>Turning Sequence <input type="checkbox"/> |                                    |                                     |                                    |                                      |                                    |                                    |                                            |                                  |                                        |                                    |                                              |                                |                                    |                                    |                                   |  |
| OTHER :   |   |   

**Work Order ID 132902**

Thursday, May 14, 2015 12:54:51 PM

**\*132902\***

Page 3

Item ID: D4049-041 Accept **\*N900040100\*** Setup Start **\*NS1\***  
Revision ID: Stop **\*NS2\***  
Item Name: Mounting Lug Assembly, LH  
Start Date: 5/15/15 Start Qty: 2.00 **\*2\*** Cust Item ID:  
Required Date: 5/19/15 Req'd Qty: 2.00 **\*2\*** Customer:  
Reference:

Approvals: Process Plan: \_\_\_\_\_ Date: \_\_\_\_\_ Tooling: \_\_\_\_\_ Date: \_\_\_\_\_ Run Start **\*NR1\***  
QC: \_\_\_\_\_ Date: \_\_\_\_\_ SPC (Y/N): \_\_\_\_\_ Date: \_\_\_\_\_ Stop **\*NR2\***

| Sequence ID/<br>Work Center ID | Operation<br>Description | Set Up/<br>Run Hours | Tool ID | Tool # | Plan<br>Code | Accept<br>Qty | Reject<br>Qty | Reject<br>Number | Insp.<br>Stamp |
|--------------------------------|--------------------------|----------------------|---------|--------|--------------|---------------|---------------|------------------|----------------|
|--------------------------------|--------------------------|----------------------|---------|--------|--------------|---------------|---------------|------------------|----------------|

145

QC5- Inspect part completeness to step on W/O

0.00

**\*145\***

QC

Memo

0.00

Quality Control

DAS

9

9-89

① 15-05-15

150

Identify as per dwg & Stock Location: **shipped**

0.00

**\*150\***

Packaging

Memo

0.00

Packaging

**50121505**

MAY 15 2015

1 **AS**

160

QC21- Final Inspection - Work Order Release

0.00

**\*160\***

QC

Memo

0.00

Quality Control

**mf**  
**15-5-15**

DQA: \_\_\_\_\_ Date: \_\_\_\_\_



## WORK ORDER NON-CONFORMANCE / UPDATE

QA Closed: \_\_\_\_\_ Date: \_\_\_\_\_

Work Order update only ☐

|   |   
|---|---|---|---|---|---|----------------------------------|-----------------------|-------------------------------------------------|--|------------------------------------|-------------------------------------|------------------------------------|--------------------------------------|------------------------------------|------------------------------------|--------------------------------------------|----------------------------------|----------------------------------------|------------------------------------|----------------------------------------------|--------------------------------|------------------------------------|------------------------------------|-----------------------------------|--|
| Work Order: _____<br><br>Part No. _____<br><br>NCR No. _____   |   | <b>DISPOSITION</b><br><br>Rework <input type="checkbox"/><br>Scrap <input type="checkbox"/><br>Use-as-is <input type="checkbox"/><br>Suspected Unapproved <input type="checkbox"/>   |   | <b>AGAINST DEPARTMENT/PROCESS</b><br><br><table style="width:100%; border: none;"> <tr> <td style="border: none;">Skid-tube <input type="checkbox"/></td> <td style="border: none;">Cross tube <input type="checkbox"/></td> <td style="border: none;">Water Jet <input type="checkbox"/></td> <td style="border: none;">Engineering <input type="checkbox"/></td> </tr> <tr> <td style="border: none;">Machining <input type="checkbox"/></td> <td style="border: none;">Small Fab <input type="checkbox"/></td> <td style="border: none;">Prod. Eng. Coord. <input type="checkbox"/></td> <td style="border: none;">Quality <input type="checkbox"/></td> </tr> <tr> <td style="border: none;">Thermoforming <input type="checkbox"/></td> <td style="border: none;">Finishing <input type="checkbox"/></td> <td style="border: none;">Rec/Store/Packaging <input type="checkbox"/></td> <td style="border: none;">Other <input type="checkbox"/></td> </tr> <tr> <td style="border: none;">Large Fab <input type="checkbox"/></td> <td style="border: none;">Composite <input type="checkbox"/></td> <td style="border: none;">Supplier <input type="checkbox"/></td> <td></td> </tr> </table> |   |                                  |                       |                                                 |  | Skid-tube <input type="checkbox"/> | Cross tube <input type="checkbox"/> | Water Jet <input type="checkbox"/> | Engineering <input type="checkbox"/> | Machining <input type="checkbox"/> | Small Fab <input type="checkbox"/> | Prod. Eng. Coord. <input type="checkbox"/> | Quality <input type="checkbox"/> | Thermoforming <input type="checkbox"/> | Finishing <input type="checkbox"/> | Rec/Store/Packaging <input type="checkbox"/> | Other <input type="checkbox"/> | Large Fab <input type="checkbox"/> | Composite <input type="checkbox"/> | Supplier <input type="checkbox"/> |  |
| Skid-tube <input type="checkbox"/>   | Cross tube <input type="checkbox"/>   | Water Jet <input type="checkbox"/>   | Engineering <input type="checkbox"/>   |   |   
| Machining <input type="checkbox"/>   | Small Fab <input type="checkbox"/>   | Prod. Eng. Coord. <input type="checkbox"/>   | Quality <input type="checkbox"/>   |   |   
| Thermoforming <input type="checkbox"/>   | Finishing <input type="checkbox"/>   | Rec/Store/Packaging <input type="checkbox"/>   | Other <input type="checkbox"/>   |   |   
| Large Fab <input type="checkbox"/>   | Composite <input type="checkbox"/>   | Supplier <input type="checkbox"/>   |   |   
| Date :   |   | Step #:   |   | QTY Effective :   |   |                                  | MRB (QSI042) Approval |                                                 |  |                                    |                                     |                                    |                                      |                                    |                                    |                                            |                                  |                                        |                                    |                                              |                                |                                    |                                    |                                   |  |
| Description Work Order Deviation   |   |   |   | Disposition   |   |                                  |                       | Completed By                                    |  |                                    |                                     |                                    |                                      |                                    |                                    |                                            |                                  |                                        |                                    |                                              |                                |                                    |                                    |                                   |  |
|   |   |   |   |   |   |                                  |                       | Lead hand / Supervisor<br>Approval Verification |  |                                    |                                     |                                    |                                      |                                    |                                    |                                            |                                  |                                        |                                    |                                              |                                |                                    |                                    |                                   |  |
|   |   |   |   |   |   |                                  |                       | QC / QA Coordinator<br>Approval                 |  |                                    |                                     |                                    |                                      |                                    |                                    |                                            |                                  |                                        |                                    |                                              |                                |                                    |                                    |                                   |  |
|   |   
| Root Cause   |   | FAULT CATEGORY   |   |   
| Environment <input type="checkbox"/><br>Design <input type="checkbox"/><br>Doc/Data <input type="checkbox"/><br>Equip/Tooling <input type="checkbox"/><br>Handling/Pre <input type="checkbox"/><br>Material <input type="checkbox"/><br>Internal Transport <input type="checkbox"/><br>Tribal Knowledge <input type="checkbox"/><br>LOA <input type="checkbox"/><br>Substation <input type="checkbox"/><br>Past Expiry Date <input type="checkbox"/><br>Misidentified <input type="checkbox"/> | No Re-verification <input type="checkbox"/><br>Operator <input type="checkbox"/><br>Offset/Setup <input type="checkbox"/><br>Supplier <input type="checkbox"/><br>Training <input type="checkbox"/><br>Use for Testing <input type="checkbox"/><br>Poor Information <input type="checkbox"/><br>Rushing <input type="checkbox"/><br>Product Improvement <input type="checkbox"/><br>Process Improvement <input type="checkbox"/><br>Manufacturing Process <input type="checkbox"/><br>Past Due <input type="checkbox"/> | Pressure/Forced <input type="checkbox"/><br>Bending <input type="checkbox"/><br>Centre Not Concentric <input type="checkbox"/><br>Cracks <input type="checkbox"/><br>Crimp/Kink/Ripple/Wave <input type="checkbox"/><br>Cuffs <input type="checkbox"/><br>Crushing <input type="checkbox"/><br>Heat Treat <input type="checkbox"/><br>Wave/Twist in Tube <input type="checkbox"/><br>Marks/Chatter <input type="checkbox"/> | Temperature/Cure <input type="checkbox"/><br>Set-up <input type="checkbox"/><br>BOM/Route <input type="checkbox"/><br>Broken/Damage/Defect <input type="checkbox"/><br>Inspection Incomplete/Unqualified <input type="checkbox"/><br>Contamination <input type="checkbox"/><br>Countersink <input type="checkbox"/><br>Cut Too Short <input type="checkbox"/><br>Instructions Incomplete/Unclear <input type="checkbox"/><br>Drill Holes <input type="checkbox"/> | Power Loss/Surge <input type="checkbox"/><br>Folio/Program <input type="checkbox"/><br>Grain <input type="checkbox"/><br>Weld <input type="checkbox"/><br>Wrong Stock Pulled <input type="checkbox"/><br>Out of Sequence <input type="checkbox"/><br>Off-set <input type="checkbox"/><br>Mislabeled <input type="checkbox"/><br>Fit/Function <input type="checkbox"/><br>Misaligned/off center <input type="checkbox"/>   | Positioned Wrong <input type="checkbox"/><br>Outside Dimensions <input type="checkbox"/><br>Over/Under tolerance <input type="checkbox"/><br>Part Incorrect <input type="checkbox"/><br>Part Lost/Missing <input type="checkbox"/><br>Part Moved <input type="checkbox"/><br>Drawing <input type="checkbox"/><br>Finish <input type="checkbox"/><br>Misread <input type="checkbox"/><br>Turning Sequence <input type="checkbox"/> | OTHER : <input type="checkbox"/> |                       |                                                 |  |                                    |                                     |                                    |                                      |                                    |                                    |                                            |                                  |                                        |                                    |                                              |                                |                                    |                                    |                                   |  |

# Picklist Print

Thursday, May 14, 2015 12:54:54 PM

Page 1

Work Order ID: 132902

**\*132902\***

Parent Item: D4049-041

**\*D4049-041\***

Parent Item Name: Mounting Lug Assembly, LH

Start Date: 5/15/15

Required Date: 5/19/15

Start Qty: 2.00

Required Qty: 2.00

Comments: IPP RevA: new issue DD 10.02.11 verified by:JLM IPP Rev:B as  
per dwg revA DD 10.02.18 verified by:EC IPP Rev:C as per revB  
DD 10.04.23 verified by:EC IPP Rev:D 10.05.04 add note in seq  
100 DD verified :EC

| Component Item ID/<br>Item Name | Replacement<br>Item ID | Mfg/<br>Purch | Bin<br>Item | Primary<br>Location | Last<br>Location | Route<br>Seq ID | Unit of<br>Measure | Qty on<br>Hand | Qty per Kit | Total<br>Qty | Qty<br>Issued | Date<br>Issued | Status |
|---------------------------------|------------------------|---------------|-------------|---------------------|------------------|-----------------|--------------------|----------------|-------------|--------------|---------------|----------------|--------|
|---------------------------------|------------------------|---------------|-------------|---------------------|------------------|-----------------|--------------------|----------------|-------------|--------------|---------------|----------------|--------|

D4049-1

Manufactured

No

100

Each

4.0000

1

2

**\*D4049-1\***

Lug

**\*\***

*EL 15-5-15*

Location

Loc Qty

Loc Code

WA002

4

4

D4049-3

Manufactured

No

100

Each

4.0000

1

2

**\*D4049-3\***

Mounting Plate, LH

**\*\***

*EL 15-5-15*

Location

Loc Qty

Loc Code

WA002

4

129440

1

132108

3

*132 901 x3*

DQA: \_\_\_\_\_ Date: \_\_\_\_\_



## WORK ORDER NON-CONFORMANCE / UPDATE


QA Closed: \_\_\_\_\_ Date: \_\_\_\_\_

Work Order update only ☐


|   |   |   |  |                                                 |  |
|---|---|---|--|-------------------------------------------------|--|
| Work Order: _____<br><br>Part No. _____<br><br>NCR No. _____   | <b>DISPOSITION</b><br><br>Rework <input type="checkbox"/><br>Scrap <input type="checkbox"/><br>Use-as-is <input type="checkbox"/><br>Suspected Unapproved <input type="checkbox"/> | <b>AGAINST DEPARTMENT/PROCESS</b><br><br><div style="display: flex; justify-content: space-between;"> <div>             Skid-tube <input type="checkbox"/><br/>             Machining <input type="checkbox"/><br/>             Thermoforming <input type="checkbox"/><br/>             Large Fab <input type="checkbox"/> </div> <div>             Cross tube <input type="checkbox"/><br/>             Small Fab <input type="checkbox"/><br/>             Finishing <input type="checkbox"/><br/>             Composite <input type="checkbox"/> </div> <div>             Water Jet <input type="checkbox"/><br/>             Prod. Eng. Coord. <input type="checkbox"/><br/>             Rec/Store/Packaging <input type="checkbox"/><br/>             Supplier <input type="checkbox"/> </div> <div>             Engineering <input type="checkbox"/><br/>             Quality <input type="checkbox"/><br/>             Other <input type="checkbox"/> </div> </div>   |  |                                                 |  |
| Date :   | Step #:   | QTY Effective :   |  | MRB (QSI042) Approval                           |  |
| Description Work Order Deviation   |   | Disposition   |  |                                                 |  |
|   |   |   |  | Completed By                                    |  |
|   |   |   |  | Lead hand / Supervisor<br>Approval Verification |  |
|   |   |   |  | QC / QA Coordinator<br>Approval                 |  |
| <b>Root Cause</b><br><div style="display: flex; flex-wrap: wrap;"> <div style="width: 50%;">             Environment <input type="checkbox"/><br/>             Design <input type="checkbox"/><br/>             Doc/Data <input type="checkbox"/><br/>             Equip/Tooling <input type="checkbox"/><br/>             Handling/Pre <input type="checkbox"/><br/>             Material <input type="checkbox"/><br/>             Internal Transport <input type="checkbox"/><br/>             Tribal Knowledge <input type="checkbox"/><br/>             LOA <input type="checkbox"/><br/>             Substation <input type="checkbox"/><br/>             Past Expiry Date <input type="checkbox"/><br/>             Misidentified <input type="checkbox"/> </div> <div style="width: 50%;">             No Re-verification <input type="checkbox"/><br/>             Operator <input type="checkbox"/><br/>             Offset/Setup <input type="checkbox"/><br/>             Supplier <input type="checkbox"/><br/>             Training <input type="checkbox"/><br/>             Use for Testing <input type="checkbox"/><br/>             Poor Information <input type="checkbox"/><br/>             Rushing <input type="checkbox"/><br/>             Product Improvement <input type="checkbox"/><br/>             Process Improvement <input type="checkbox"/><br/>             Manufacturing Process <input type="checkbox"/><br/>             Past Due <input type="checkbox"/> </div> </div> |   | <b>FAULT CATEGORY</b><br><div style="display: flex; flex-wrap: wrap;"> <div style="width: 33%;">             Pressure/Forced <input type="checkbox"/><br/>             Bending <input type="checkbox"/><br/>             Centre Not Concentric <input type="checkbox"/><br/>             Cracks <input type="checkbox"/><br/>             Crimp/Kink/Ripple/Wave <input type="checkbox"/><br/>             Cuffs <input type="checkbox"/><br/>             Crushing <input type="checkbox"/><br/>             Heat Treat <input type="checkbox"/><br/>             Wave/Twist in Tube <input type="checkbox"/><br/>             Marks/Chatter <input type="checkbox"/> </div> <div style="width: 33%;">             Temperature/Cure <input type="checkbox"/><br/>             Set-up <input type="checkbox"/><br/>             BOM/Route <input type="checkbox"/><br/>             Broken/Damage/Defect <input type="checkbox"/><br/>             Inspection Incomplete/Unqualified <input type="checkbox"/><br/>             Contamination <input type="checkbox"/><br/>             Countersink <input type="checkbox"/><br/>             Cut Too Short <input type="checkbox"/><br/>             Instructions Incomplete/Unclear <input type="checkbox"/><br/>             Drill Holes <input type="checkbox"/> </div> <div style="width: 33%;">             Power Loss/Surge <input type="checkbox"/><br/>             Folio/Program <input type="checkbox"/><br/>             Grain <input type="checkbox"/><br/>             Weld <input type="checkbox"/><br/>             Wrong Stock Pulled <input type="checkbox"/><br/>             Out of Sequence <input type="checkbox"/><br/>             Off-set <input type="checkbox"/><br/>             Misabeled <input type="checkbox"/><br/>             Fit/Function <input type="checkbox"/><br/>             Misaligned/off center <input type="checkbox"/> </div> <div style="width: 33%;">             Positioned Wrong <input type="checkbox"/><br/>             Outside Dimensions <input type="checkbox"/><br/>             Over/Under tolerance <input type="checkbox"/><br/>             Part Incorrect <input type="checkbox"/><br/>             Part Lost/Missing <input type="checkbox"/><br/>             Part Moved <input type="checkbox"/><br/>             Drawing <input type="checkbox"/><br/>             Finish <input type="checkbox"/><br/>             Misread <input type="checkbox"/><br/>             Turning Sequence <input type="checkbox"/> </div> </div> |  |                                                 |  |
| OTHER : <input type="checkbox"/>   |   |   |  |                                                 |  |



| ITEM | QTY<br>-041 | QTY<br>-042 | P/N       | DESCRIPTION           |
|------|-------------|-------------|-----------|-----------------------|
|      | X           |             | D4049-041 | MOUNTING LUG ASSY, LH |
|      |             | X           | D4049-042 | MOUNTING LUG ASSY, RH |
| 1    | 1           |             | D4049-1   | LUG                   |
| 2    |             | 1           | D4049-2   | LUG                   |
| 3    | 1           |             | D4049-3   | MOUNTING PLATE, LH    |
| 4    |             | 1           | D4049-4   | MOUNTING PLATE, RH    |

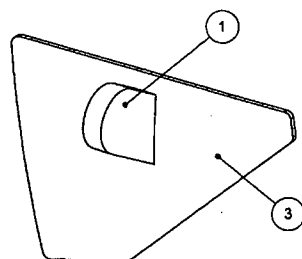

**D4049-041 MOUNTING LUG ASSY, LH**



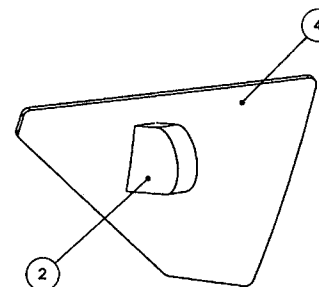


**D4049-042 MOUNTING LUG ASSY, RH**

**RELEASED**  
2010-04-14  
MD

*Handwritten:* 13-5-15  
132902

|            |                                                      |   |              |
|------------|------------------------------------------------------|---|--------------|
| B          | 80" WAS 83", 0.33 WAS 0.55 & 2.10 WAS 2.50 (ZN C6-2) | RF   | 10.03.19     |
| A          | NEW ISSUE                                            | RF   | 10.01.29     |
| REV.       | DESCRIPTION                                          | BY   | DATE         |
| DESIGN     | RF                                                   | <b>DART AEROSPACE LTD</b>   |              |
| DRAWN      | RF                                                   | HAWKESBURY, ONTARIO, CANADA   |              |
| CHECKED    | <i>[Signature]</i>                                   | DRAWING NO.   | REV. B       |
| MFG. APPR. | <i>[Signature]</i>                                   | D4049   | SHEET 1 OF 7 |
| APPROVED   | <i>[Signature]</i>                                   | TITLE   | SCALE        |
| DE APPR.   | <i>[Signature]</i>                                   | MOUNTING LUG ASSY   | NTS          |
| DATE       | 10.03.19                                             | <small>COPYRIGHT © 2010 BY DART AEROSPACE LTD<br/>THIS DOCUMENT IS PRIVATE AND CONFIDENTIAL AND IS SUPPLIED ON THE EXPRESS CONDITION THAT IT IS NOT TO BE USED FOR ANY PURPOSE OR COPIED OR COMMUNICATED TO ANY OTHER PERSON WITHOUT WRITTEN PERMISSION FROM DART AEROSPACE LTD.</small> |              |

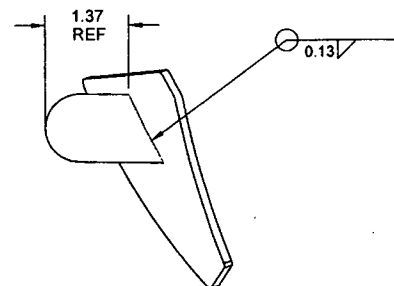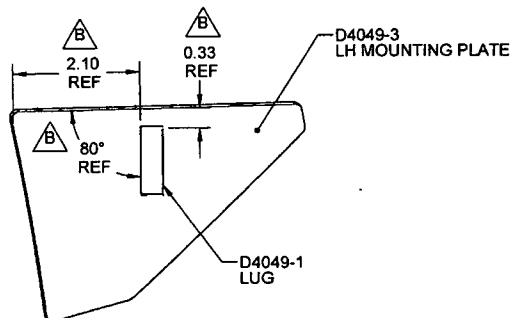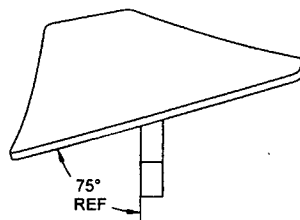


8 D4049-041 MOUNTING LUG ASSY, LH

NOTES:

- 1) MATERIAL: N/A
- 2) FINISH: POWDER COAT "WHITE" (4.3.5.2) PER DART QSI 005 4.3
- 3) TOLERANCES: PER DART QSI 018 UNLESS OTHERWISE NOTED
- 4) UNITS: INCHES UNLESS OTHERWISE NOTED
- 5) BREAK SHARP EDGES: 0.005 TO 0.010 MAX
- 6) IDENTIFICATION: IDENTIFY WITH DART P/N "D4049-041" USING FINE POINT PERMANENT INK MARKER
- 7) WEIGHT: 0.64 lbs
- 8) WELD PER DART QSI 004 USING WELDING JIG DT9584

RELEASED  
2010-04-14

|   |               |                                        |              |
|---|---------------|----------------------------------------|--------------|
| DESIGN   | RF            | <b>DART AEROSPACE LTD</b>              |              |
| DRAWN   | RF            | HAWKESBURY, ONTARIO, CANADA            |              |
| CHECKED   | <del>RF</del> | DRAWING NO.                            | REV. B       |
| MFG. APPR.   | <del>RF</del> | <b>D4049</b>                           | SHEET 2 OF 7 |
| APPROVED   | <del>RF</del> | TITLE                                  | SCALE        |
| DE APPR.   | <del>RF</del> | <b>MOUNTING LUG ASSY</b>               | NTS          |
| DATE   | 10.03.19      | COPYRIGHT © 2010 BY DART AEROSPACE LTD |              |
| THIS DOCUMENT IS PRIVATE AND CONFIDENTIAL AND IS SUPPLIED ON THE EXPRESS CONDITION THAT IT IS NOT TO BE USED FOR ANY PURPOSE OR COPIED OR COMMUNICATED TO ANY OTHER PERSON WITHOUT WRITTEN PERMISSION FROM DART AEROSPACE LTD. |               |                                        |              |

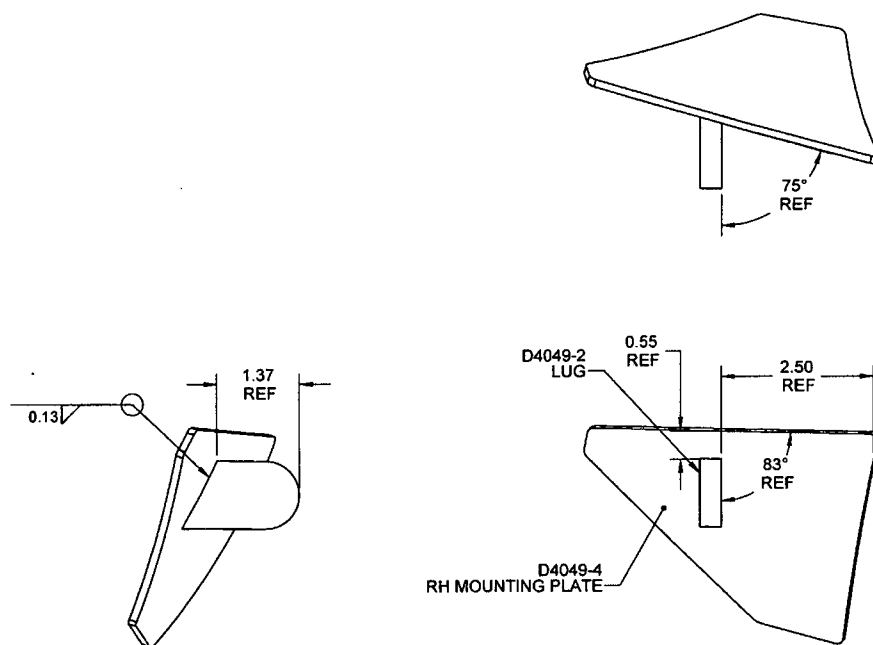




8 D4049-042 MOUNTING LUG ASSY, RH

RELEASED  
2010-04-14  
MR

NOTES:

- 1) MATERIAL: N/A
- 2) FINISH: POWDER COAT "WHITE" (4.3.5.2) PER DART QSI 005 4.3
- 3) TOLERANCES: PER DART QSI 018 UNLESS OTHERWISE NOTED
- 4) UNITS: INCHES UNLESS OTHERWISE NOTED
- 5) BREAK SHARP EDGES: 0.005 TO 0.010 MAX
- 6) IDENTIFICATION: IDENTIFY WITH DART P/N "D4049-042" USING FINE POINT PERMANENT INK MARKER
- 7) WEIGHT: 0.64 lbs
- 8) WELD PER DART QSI 004 USING WELDING JIG DT9583

|            |               |   |              |
|------------|---------------|---|--------------|
| DESIGN     | RF            | DART AEROSPACE LTD   |              |
| DRAWN      | RF            | HAWKESBURY, ONTARIO, CANADA   |              |
| CHECKED    | <del>RF</del> | DRAWING NO.   | REV. B       |
| MFG. APPR. | <del>RF</del> | D4049   | SHEET 3 OF 7 |
| APPROVED   | <del>RF</del> | TITLE   | SCALE        |
| DE APPR.   | <del>RF</del> | MOUNTING LUG ASSY   | NTS          |
| DATE       | 10.03.19      | <small>COPYRIGHT © 2010 BY DART AEROSPACE LTD<br/>THIS DOCUMENT IS PRIVATE AND CONFIDENTIAL AND IS SUPPLIED ON THE EXPRESS CONDITION THAT IT IS<br/>NOT TO BE USED FOR ANY PURPOSE OR COPIED OR COMMUNICATED TO ANY OTHER PERSON WITHOUT<br/>WRITTEN PERMISSION FROM DART AEROSPACE LTD.</small> |              |

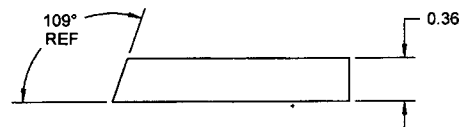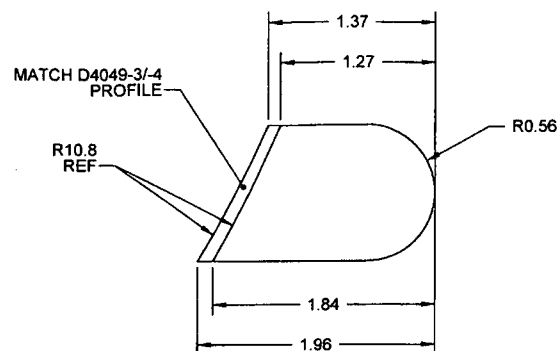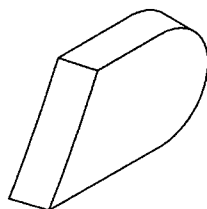


D4049-1 LUG (SHOWN)  
D4049-2 LUG (OPPOSITE)

RELEASED  
2010-04-14  
AM



NOTES:

- 1) MATERIAL: AISI 304 STAINLESS STEEL BAR  
REF DART SPEC M304B
- 2) FINISH: NONE
- 3) TOLERANCES: PER DART QSI 018 UNLESS OTHERWISE NOTED
- 4) UNITS: INCHES UNLESS OTHERWISE NOTED
- 5) BREAK SHARP EDGES: 0.005 TO 0.010 MAX
- 6) IDENTIFICATION: NONE
- 7) WEIGHT: 0.17 lbs



|            |               |   |        |
|------------|---------------|---|--------|
| DESIGN     | RF            | <b>DART AEROSPACE LTD</b><br>HAWKESBURY, ONTARIO, CANADA   |        |
| DRAWN      | RF            |   |        |
| CHECKED    | <del>RF</del> | DRAWING NO.<br><b>D4049</b>   | REV. B |
| MFG. APPR. | <del>RF</del> | SHEET 4 OF 7   |        |
| APPROVED   | <del>RF</del> | TITLE   | SCALE  |
| DE APPR.   | <del>RF</del> | <b>MOUNTING LUG ASSY</b>   | NTS    |
| DATE       | 10.03.19      | <small>COPYRIGHT © 2010 BY DART AEROSPACE LTD<br/>THIS DOCUMENT IS PRIVATE AND CONFIDENTIAL AND IS SUPPLIED ON THE EXPRESS CONDITION THAT IT IS<br/>NOT TO BE USED FOR ANY PURPOSES OR COMMUNICATED TO ANY OTHER PERSON WITHOUT<br/>WRITTEN PERMISSION FROM DART AEROSPACE LTD.</small> |        |

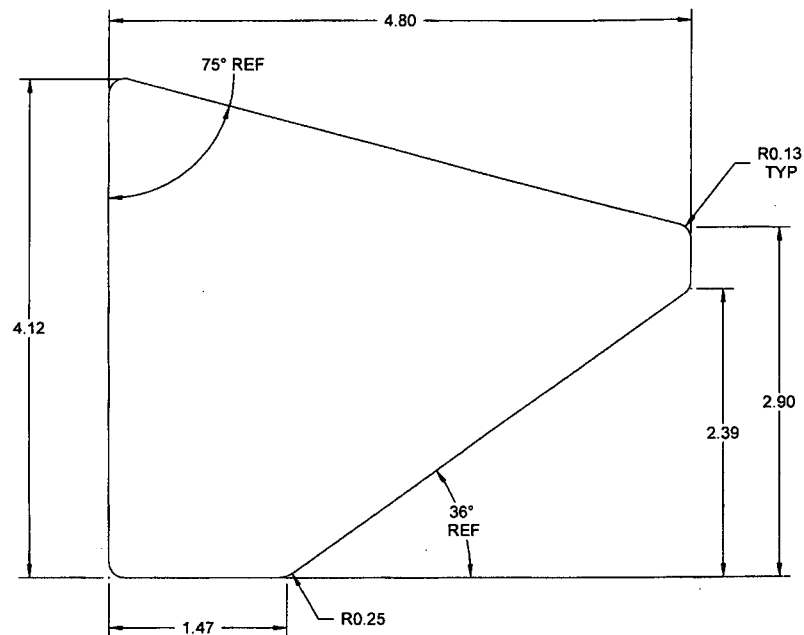

**D4049-3F FLAT PATTERN**

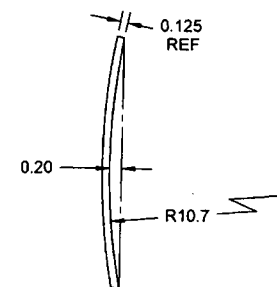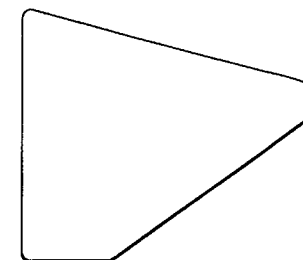

**D4049-3 MOUNTING PLATE, LH  
(MAKE FROM D4049-3F FLAT PATTERN)**

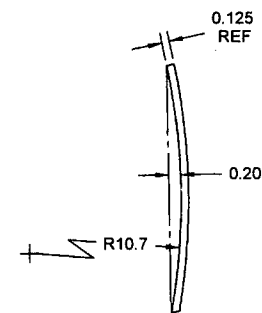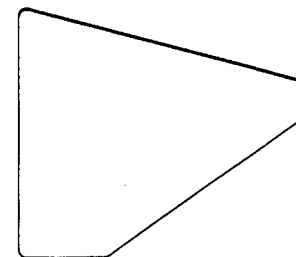


**D4049-4 MOUNTING PLATE, RH  
(MAKE FROM D4049-3F FLAT PATTERN)**

**NOTES:**


- 1) MATERIAL: AISI 304/316 STAINLESS STEEL ANNEALED 2B FINISH, 0.125" THICK  
PER MIL-S-5059 OR AMS 5513/5524 OR ASTM A240 OR ASME SA240  
PER DART SPEC M304S11GA
- 2) FINISH: NONE
- 3) TOLERANCES: PER DART QSI 018 UNLESS OTHERWISE NOTED
- 4) UNITS: INCHES UNLESS OTHERWISE NOTED
- 5) BREAK SHARP EDGES: 0.005 TO 0.010 MAX
- 6) IDENTIFICATION: NONE
- 7) WEIGHT: 0.46 lbs

**RELEASED**  
2010-04-14


|            |               |   |              |
|------------|---------------|---|--------------|
| DESIGN     | RF            | <b>DART AEROSPACE LTD</b>   |              |
| DRAWN      | RF            | HAWKESBURY, ONTARIO, CANADA   |              |
| CHECKED    | <del>RF</del> | DRAWING NO.   | REV. B       |
| MFG. APPR. | <del>RF</del> | D4049   | SHEET 5 OF 7 |
| APPROVED   | <del>RF</del> | TITLE   | SCALE        |
| DE APPR.   | <del>RF</del> | MOUNTING LUG ASSY   | NTS          |
| DATE       | 10.03.19      | <small>COPYRIGHT © 2010 BY DART AEROSPACE LTD<br/>THIS DOCUMENT IS PRIVATE AND CONFIDENTIAL AND IS SUPPLIED ON THE EXPRESS CONDITION THAT IT IS<br/>NOT TO BE USED FOR ANY PURPOSE OR COPIED OR COMMUNICATED TO ANY OTHER PERSON WITHOUT<br/>WRITTEN PERMISSION FROM DART AEROSPACE LTD.</small> |              |

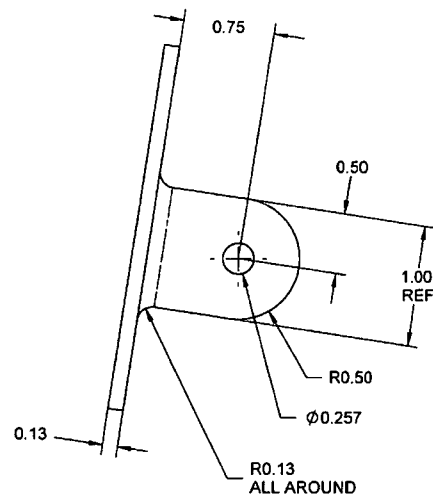

**VIEW A-A** D5-6

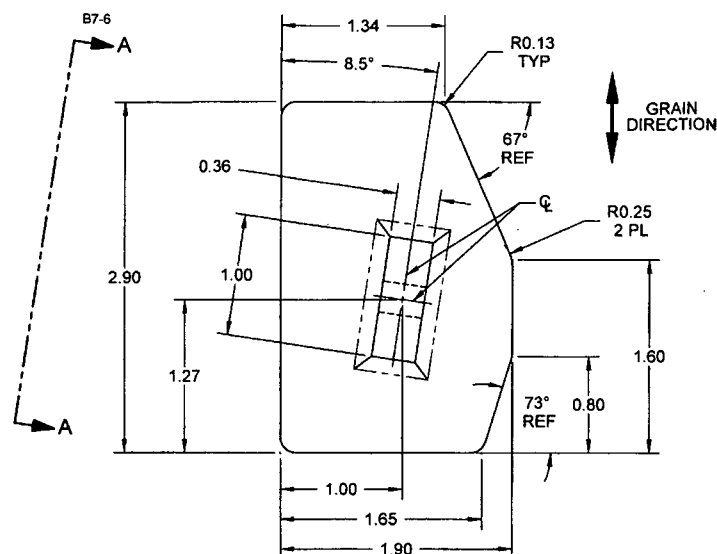

**D4049-5 MOUNTING LUG, LH**

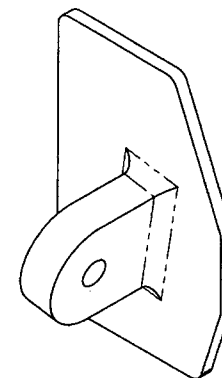


**NOTES:**



- 1) MATERIAL: 6061-T6/T651/T6510/T6511/T62 ALUMINUM BAR  
AMS-QQ-A-225/8 OR AMS-QQ-A-200/8 OR ASTM B211 OR B221  
PER DART SPEC M6061T6B
- 2) FINISH: CHEMICAL CONVERSION COAT PER DART QSI 005 4.1  
POWDER COAT "WHITE" (4.3.5.1) PER DART QSI 005 4.3
- 3) TOLERANCES: PER DART QSI 018 UNLESS OTHERWISE NOTED
- 4) UNITS: INCHES UNLESS OTHERWISE NOTED
- 5) BREAK SHARP EDGES: 0.005 TO 0.010 MAX
- 6) IDENTIFICATION: IDENTIFY WITH DART P/N "D4049-5" USING FINE POINT PERMANENT INK MARKER
- 7) WEIGHT: 0.10 lbs

|   |                                                                                       |                                        |              |
|---|---------------------------------------------------------------------------------------|----------------------------------------|--------------|
| DESIGN   | RF                                                                                    | <b>DART AEROSPACE LTD</b>              |              |
| DRAWN   | RF                                                                                    | HAWKESBURY, ONTARIO, CANADA            |              |
| CHECKED   |  | DRAWING NO.                            | REV. B       |
| MFG. APPR.   |  | <b>D4049</b>                           | SHEET 6 OF 7 |
| APPROVED   |  | TITLE                                  | SCALE        |
| DE APPR.   |  | <b>MOUNTING LUG ASSY</b>               | NTS          |
| DATE   | 10.03.19                                                                              | COPYRIGHT © 2010 BY DART AEROSPACE LTD |              |
| THIS DOCUMENT IS PRIVATE AND CONFIDENTIAL AND IS SUPPLIED ON THE EXPRESS CONDITION THAT IT IS NOT TO BE USED FOR ANY PURPOSES OR COPIED OR COMMUNICATED TO ANY OTHER PERSON WITHOUT WRITTEN PERMISSION FROM DART AEROSPACE LTD. |                                                                                       |                                        |              |

**RELEASED**  
2010-04-16  
*[Signature]*

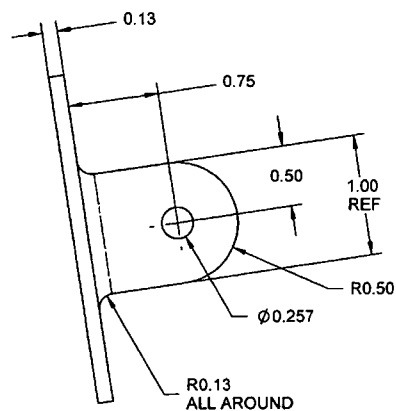

**VIEW B-B** B5-7

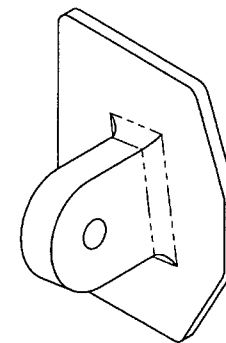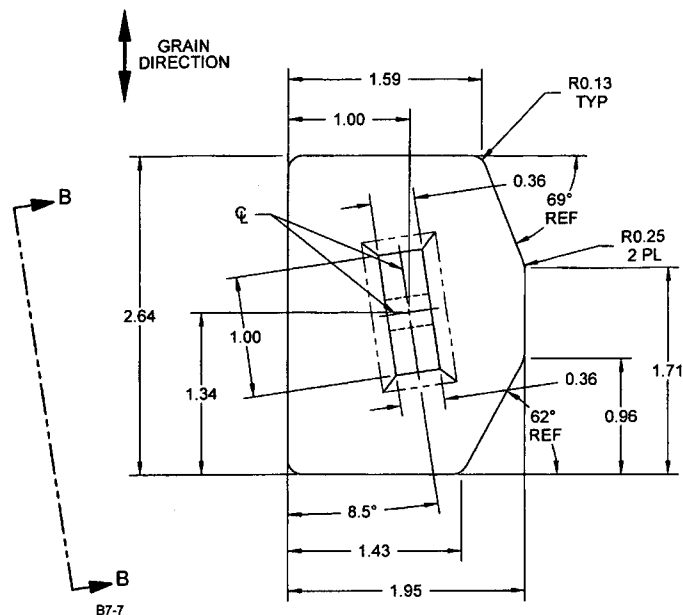



**D4049-8 MOUNTING LUG, RH**

**RELEASED**  
2010-04-14  
NR

**NOTES:**

- 1) MATERIAL: 6061-T6/T651/T6510/T6511/T62 ALUMINUM BAR  
AMS-QQ-A-225/8 OR AMS-QQ-A-200/8 OR ASTM B211 OR B221  
PER DART SPEC M6061T6B
- 2) FINISH: CHEMICAL CONVERSION COAT PER DART QSI 005 4.1  
POWDER COAT "WHITE" (4.3.5.1) PER DART QSI 005 4.3
- 3) TOLERANCES: PER DART QSI 018 UNLESS OTHERWISE NOTED
- 4) UNITS: INCHES UNLESS OTHERWISE NOTED
- 5) BREAK SHARP EDGES: 0.005 TO 0.010 MAX
- 6) IDENTIFICATION: IDENTIFY WITH DART P/N "D4049-8" USING FINE POINT PERMANENT INK MARKER
- 7) WEIGHT: 0.10 lbs

|            |               |   |              |
|------------|---------------|---|--------------|
| DESIGN     | RF            | <b>DART AEROSPACE LTD</b><br>HAWKESBURY, ONTARIO, CANADA   |              |
| DRAWN      | RF            |   |              |
| CHECKED    | <del>RF</del> | DRAWING NO.<br><b>D4049</b>   | REV. B       |
| MFG. APPR. | <del>RF</del> | SHEET 7 OF 7   |              |
| APPROVED   | <del>RF</del> | TITLE<br><b>MOUNTING LUG ASSY</b>   | SCALE<br>NTS |
| DE APPR.   | <del>RF</del> | <small>COPYRIGHT © 2010 BY DART AEROSPACE LTD<br/>THIS DOCUMENT IS PRIVATE AND CONFIDENTIAL AND IS SUPPLIED ON THE EXPRESS CONDITION THAT IT IS NOT TO BE REPRODUCED OR COPIED OR COMMUNICATED TO ANY OTHER PERSON WITHOUT WRITTEN PERMISSION FROM DART AEROSPACE LTD.</small> |              |
| DATE       | 10.03.19      |   |              |

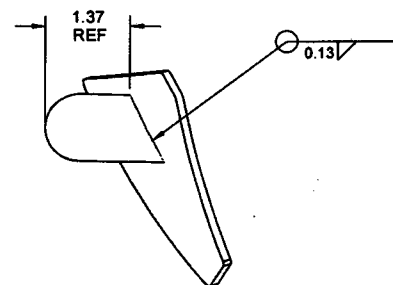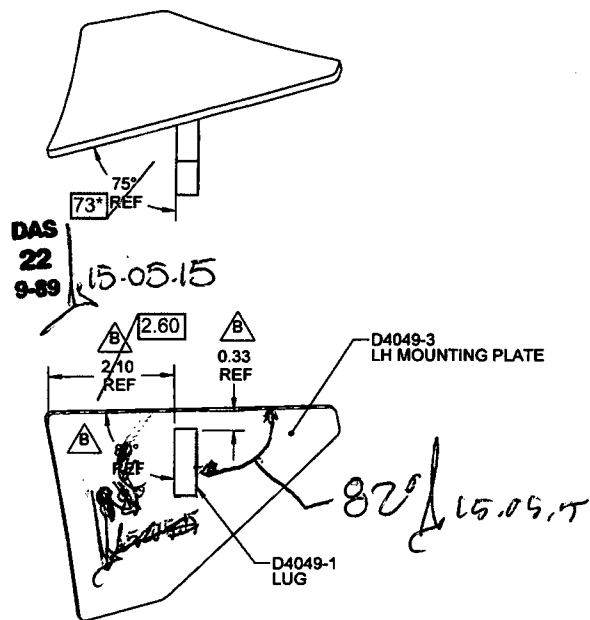

8 D4049-041 MOUNTING LUG ASSY, LH

B132902

RELEASED  
2010-04-14

NOTES:

- 1) MATERIAL: N/A
- 2) FINISH: POWDER COAT "WHITE" (4.3.5.2) PER DART QSI 005 4.3
- 3) TOLERANCES: PER DART QSI 018 UNLESS OTHERWISE NOTED
- 4) UNITS: INCHES UNLESS OTHERWISE NOTED
- 5) BREAK SHARP EDGES: 0.005 TO 0.010 MAX
- 6) IDENTIFICATION: IDENTIFY WITH DART P/N "D4049-041" USING FINE POINT PERMANENT INK MARKER
- 7) WEIGHT: 0.64 lbs
- 8) WELD PER DART QSI 004 USING WELDING JIG DT9584

|   |               |                                        |              |
|---|---------------|----------------------------------------|--------------|
| DESIGN   | RF            | DART AEROSPACE LTD                     |              |
| DRAWN   | RF            | HAWKESBURY, ONTARIO, CANADA            |              |
| CHECKED   | <del>RF</del> | DRAWING NO.                            | REV. B       |
| MFG. APPR.   | <del>RF</del> | D4049                                  | SHEET 2 OF 7 |
| APPROVED   | <del>RF</del> | TITLE                                  | SCALE        |
| DE APPR.   | <del>RF</del> | MOUNTING LUG ASSY                      | NTS          |
| DATE   | 10.03.19      | COPYRIGHT © 2010 BY DART AEROSPACE LTD |              |
| THIS DOCUMENT IS PRIVATE AND CONFIDENTIAL AND IS SUPPLIED ON THE EXPRESSED CONDITION THAT IT IS NOT TO BE USED FOR ANY PURPOSE OR COPIED OR COMMUNICATED TO ANY OTHER PERSON WITHOUT WRITTEN PERMISSION FROM DART AEROSPACE LTD. |               |                                        |              |